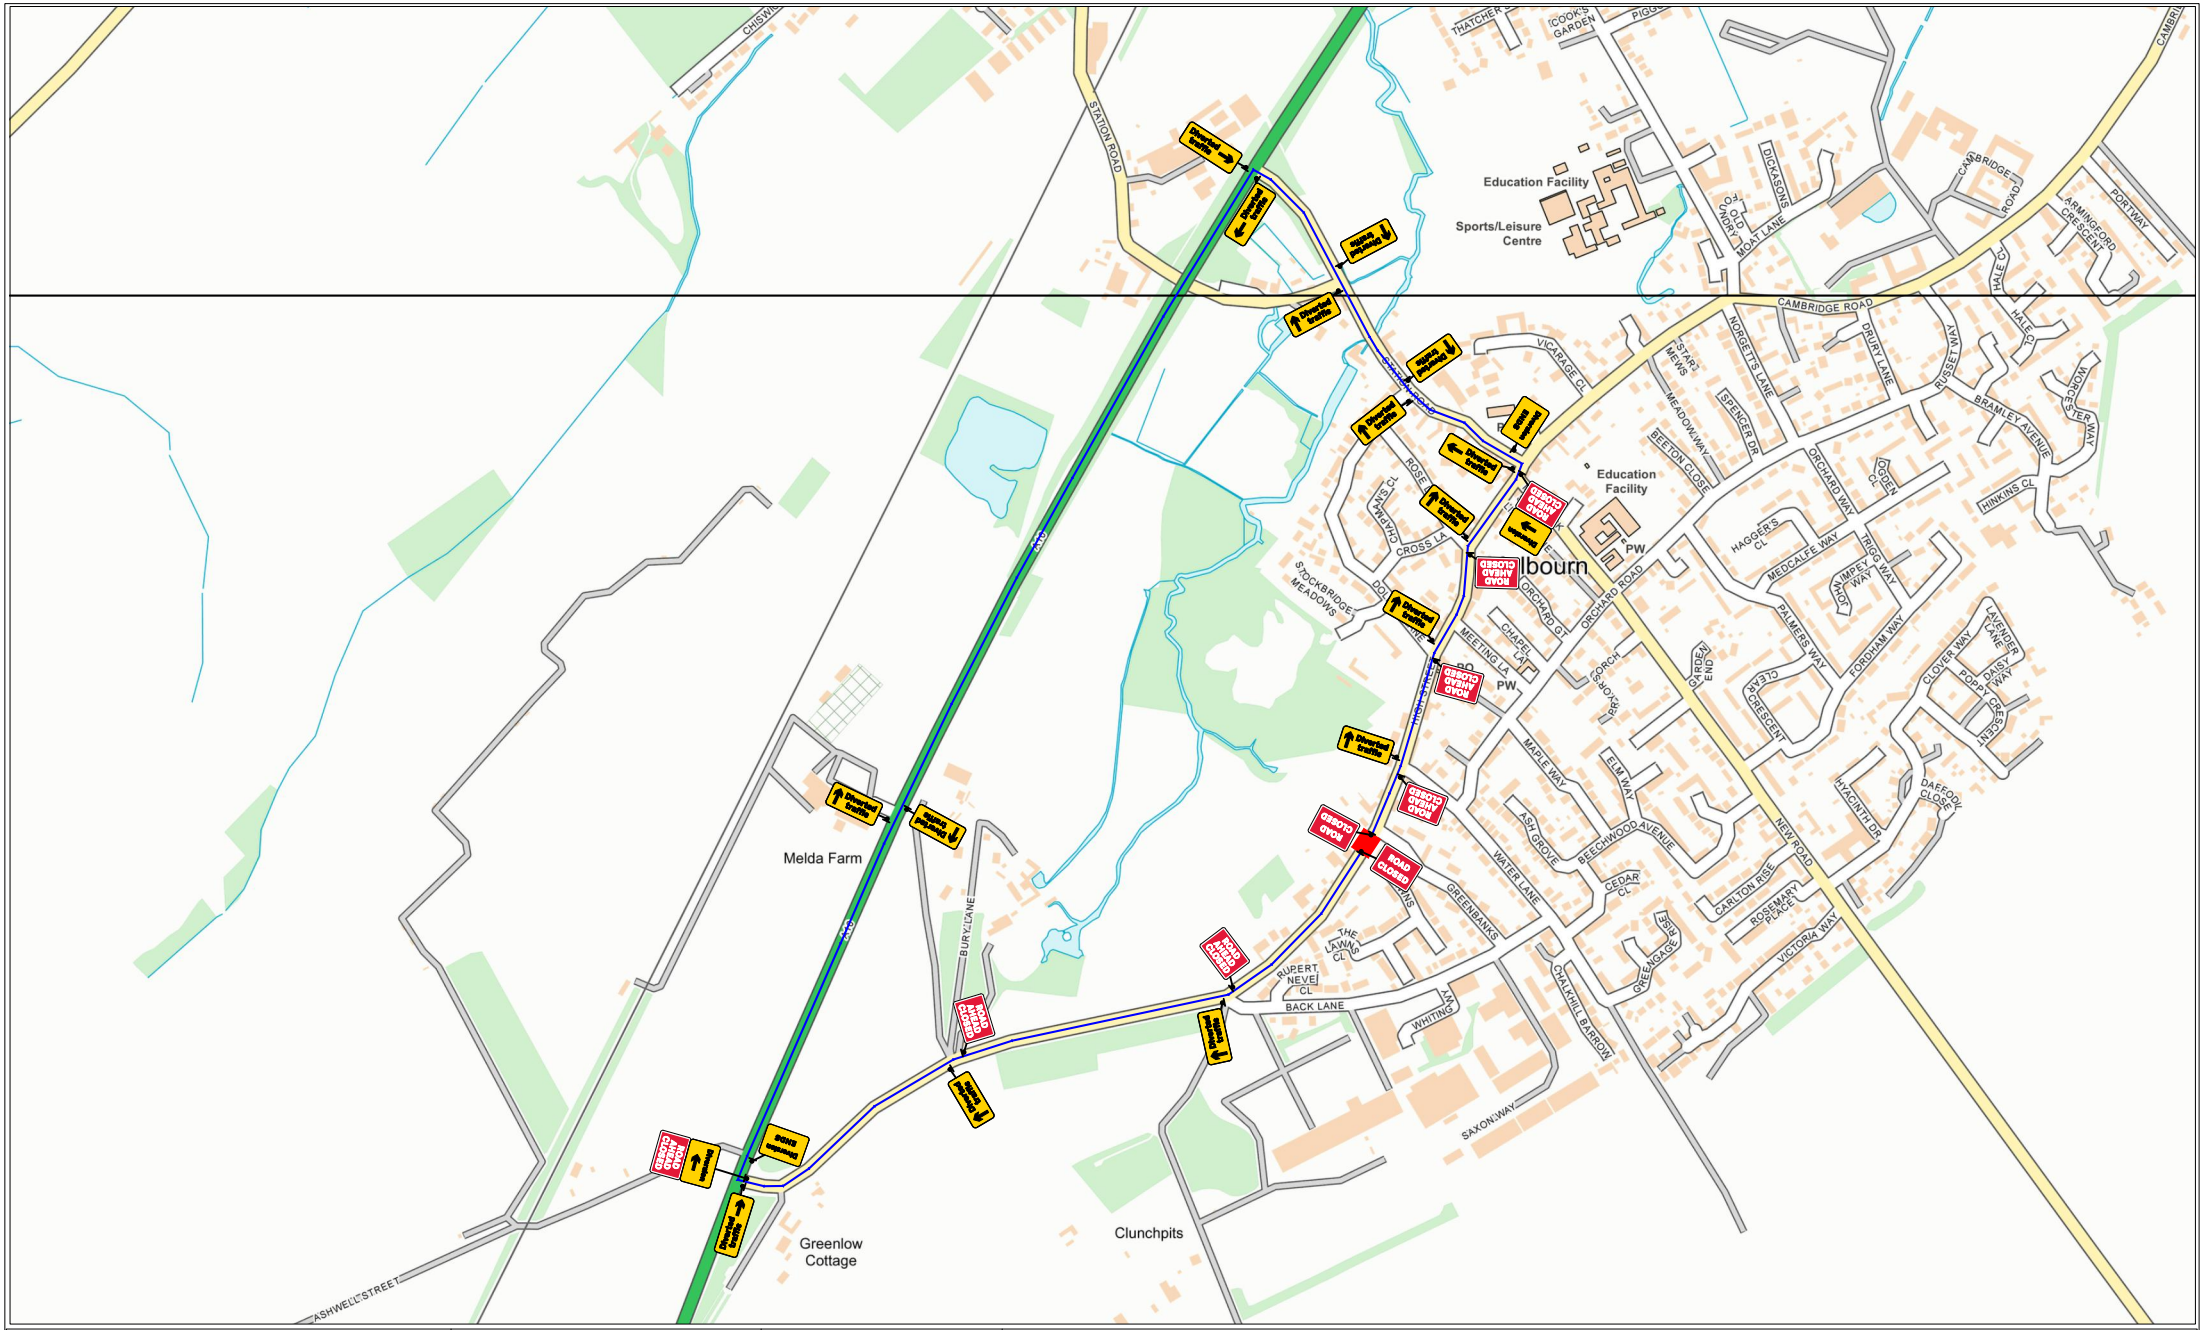


CLOSURE AREA

DIVERSION ROUTE

MARSHALL TO BE PLACED EITHER END OF CLOSURE

USRN = XXXXXXXXX

N

This road will be CLOSED XX/XX/XX - XX/XX/XX From XX:XX - XX:XX

Advance warning signs to be installed prior to installation of closure.

NOTES:

1. All signs and cones to be in accordance with Chapter 8 **Safety at Street Works and Road Works A Code of Practice** (Red Book)
2. Works access and egress are indicative, exact locations to be agreed on site.
3. Safety zones are to be installed as required.
4. All signs to be located so as not to obscure signs or objects and should be ballasted near to ground level using sand filled hessian bags or sign straps.
5. All sign positions are indicative only and must be accurately positioned on site with good visibility and be clear of obstructions or vegetation at all times.
6. Drawing not to scale.

RTM
Road Traffic Management

Road Traffic Management LTD
James Swallow Way, Hoo,
Kent
ME3 9GX

Road Widths:



RTM-1369511 106, High Street, Melbourn, South Cambridgeshire, Cambridgeshire. SG8 6AL.

52.079157 , 0.012829569

Date Drawn:	25/09/2026	Drawn By:	D.T